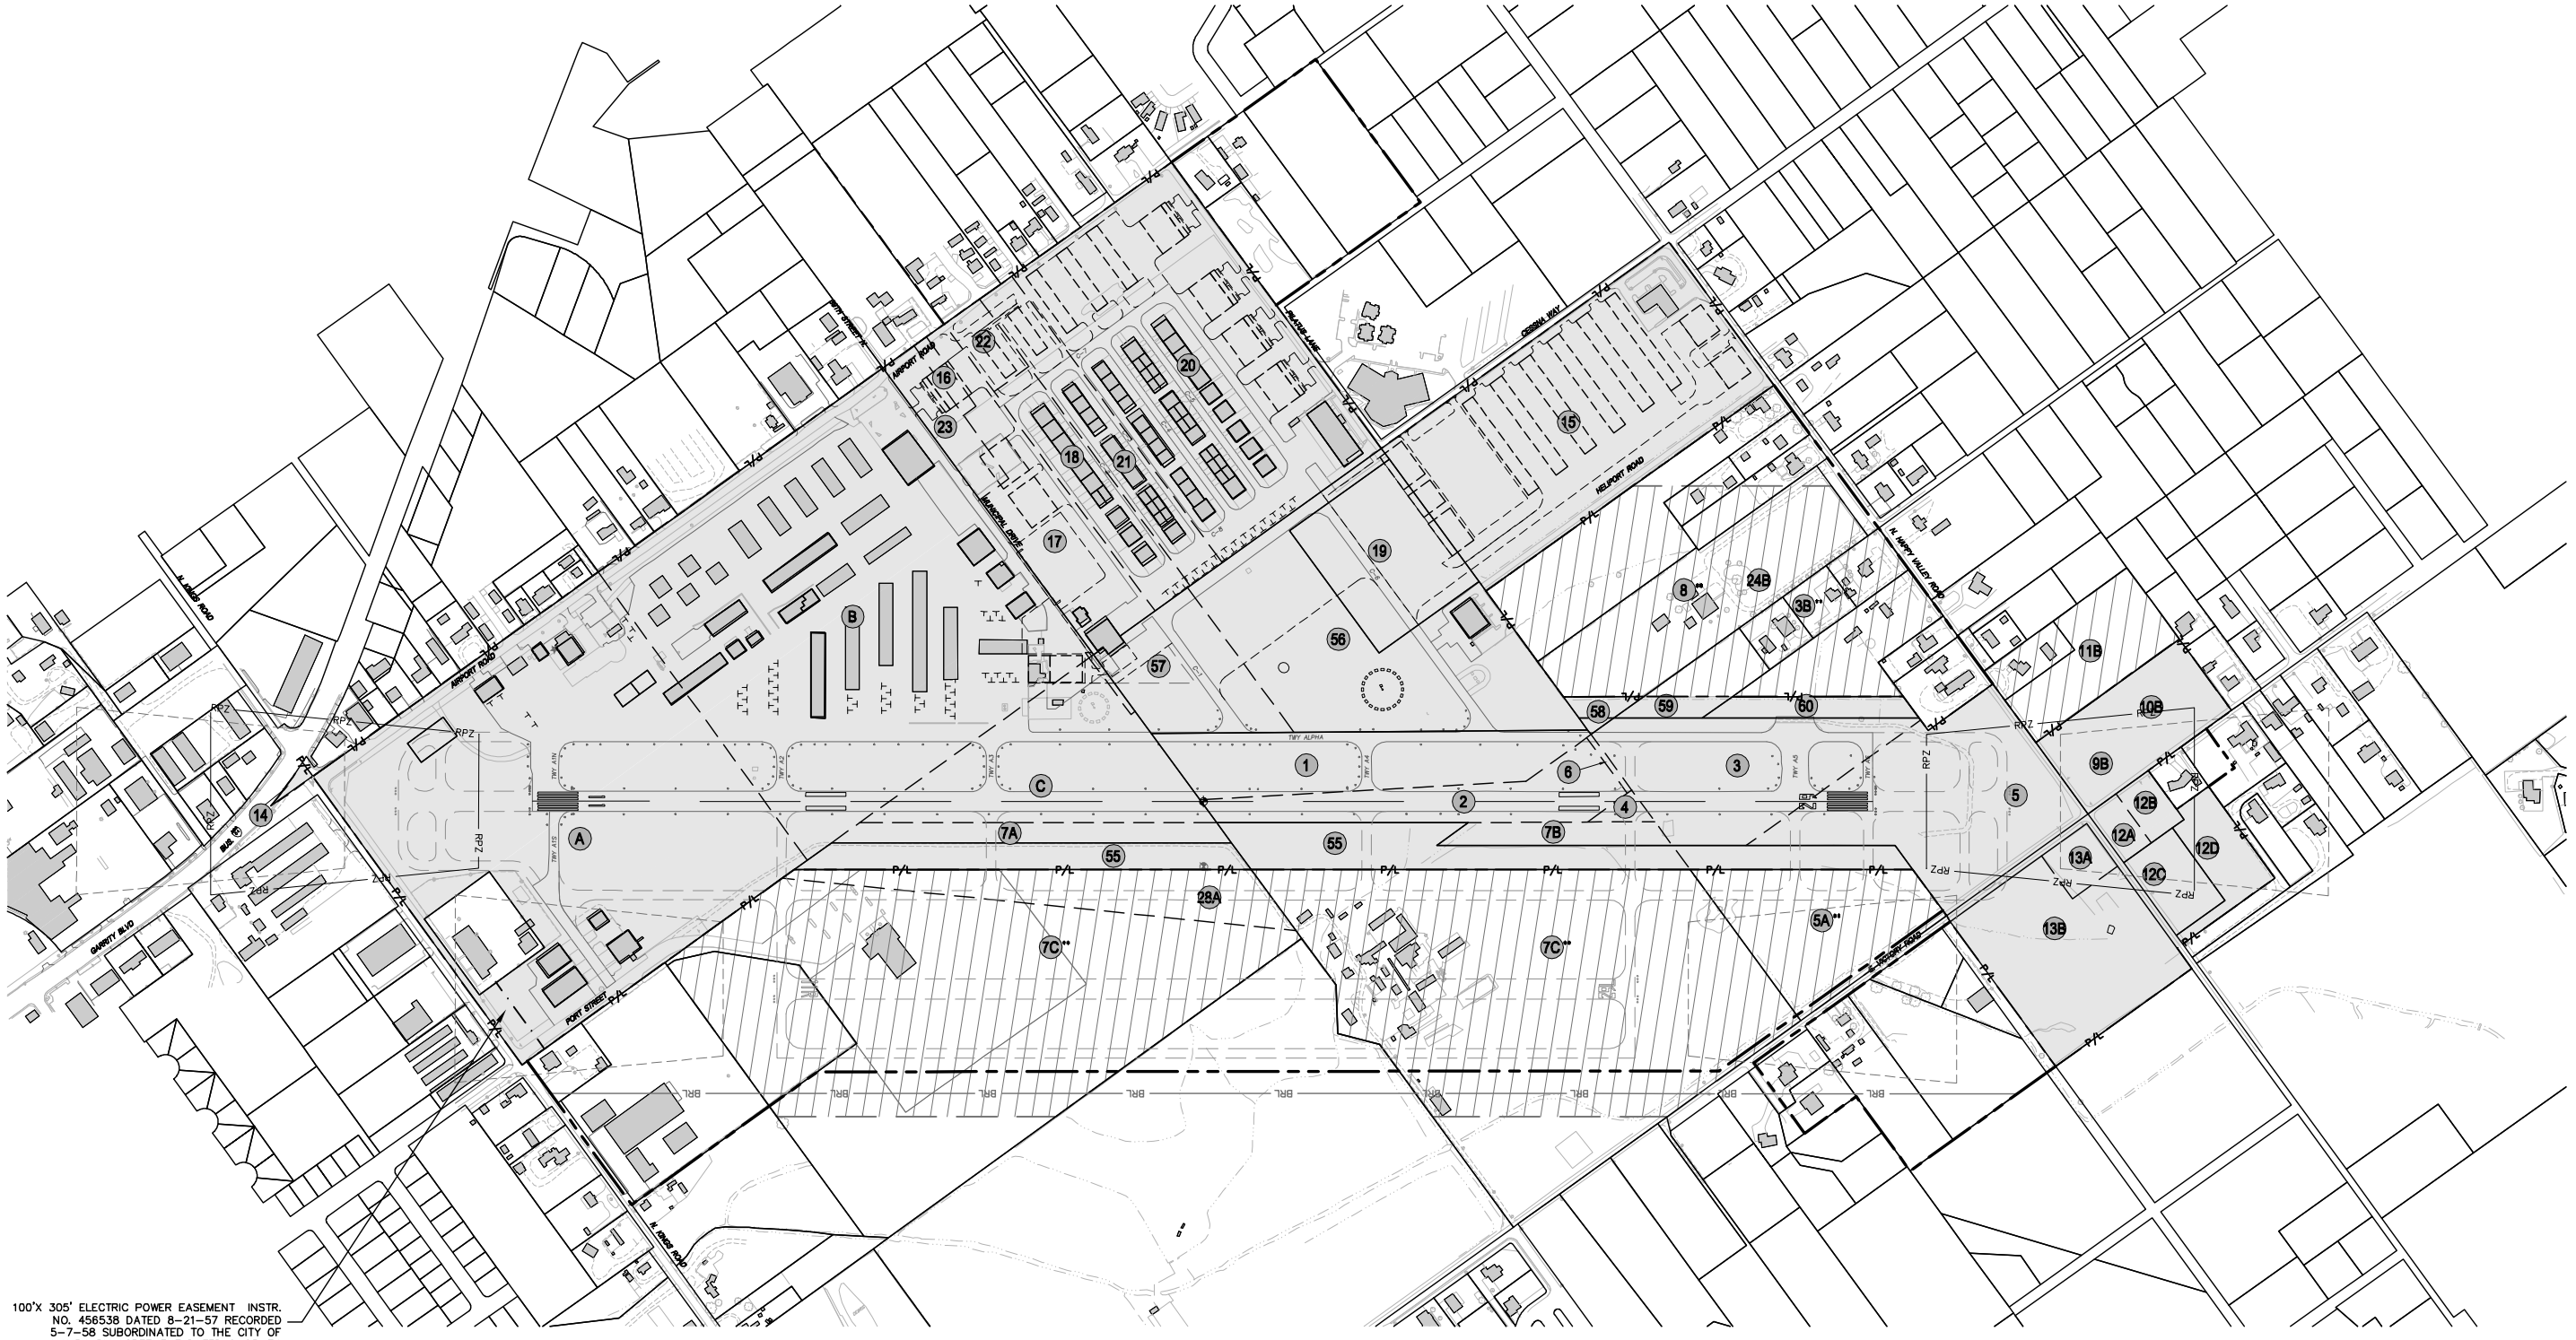

100'X 305' ELECTRIC POWER EASEMENT INSTR. NO. 456538 DATED 8-21-57 RECORDED 5-7-58 SUBORDINATED TO THE CITY OF NAMPA BY AGREEMENT DATED 6-25-74

** NOTE: CITY OF NAMPA HAS ACQUIRED FEE SIMPLE INTEREST IN PORTION OF PROPERTY. ACREAGE OF AVIGATION EASEMENT NOT ADJUSTED.

PROPERTY ACQUISTION TABLE

LAND PARCELS – AIRPORT PROPERTY – CITY OF NAMPA						LAND PARCELS – AIRPORT PROPERTY – CITY OF NAMPA					
PARCEL	GRANTOR	INSTR. NO.	INTEREST	ACQ. DATE	FEDERAL AID NUMBER	PARCEL	GRANTOR	INSTR. NO.	INTEREST	ACQ. DATE	FEDERAL AID NUMBER
A	ROBINSON	175612	FEE SIMPLE PREVIOUSLY OWNED 89.44 ACS.	11-15-29	N.A.	12B	MYERS	886312	FEE SIMPLE	2-14-80	ADAP-04
B	HOLLAND	175613		10-23-29	N.A.	12C	MYERS		FEE SIMPLE		AIP-05
C	NOBLE	175573		9-30-29	N.A.	12D	MYERS	9437747	FEE SIMPLE	12-21-94	AIP-06
1	IHLI	572045	FEE SIMPLE 36.48 ACS.	9-27-65	ADAP-02	13B	CHAPPELL	913112	FEE SIMPLE	2-5-81	ADAP-04 & AIP-01
2	BURRI	682225		9- 4-71		14	PATTERSON	8406177	FEE SIMPLE	3-14-84	AIP-02
3	MOESS	716322		10-15-73		15	DYAS	N.A.	FEE SIMPLE	10-93	N.A.
4	BURRI	75488		7- 9-75		16	HOBBS	9315261	FEE SIMPLE	10-93	
5	NICHOLS	721819		1-21-74		17	HOBBS	9315261	FEE SIMPLE	10-93	
6	BURRI	754885		7- 9-75		18	MOORE	931941		6-93	
7A	BURRI	754884		7- 9-75		19	DYKE	N.A.		10-93	
7B	BURRI	754884		7- 9-75		20	WHITE	9305119		10-93	
3B	MOESS	716323	AVIGATION EASEMENT	10-15-73		21	McCARTY	9305425		10-93	
7C	BURRI	755201		7-28-75		22	MOORE	NA	FEE SIMPLE	10-93	AIP-05
8	BURRI	755201	AVIGATION EASEMENT	7-28-75		23	DINWIDDIE	9815519	FEE SIMPLE	4-28-98	AIP-09
5A	BURRI	754975		6-30-75		55	BURRI	9635245	FEE SIMPLE	10-93	AIP-08
9B	ROBINSON(VFR)	789753	FEE SIMPLE	12-6-76		56	BURRI	9635247	FEE SIMPLE	10-28-96	AIP-08
10B	ROBINSON(NPI)	789753	FEE SIMPLE	12-6-76		57	BURRI	9635247	FEE SIMPLE	10-28-96	AIP-09
11B	SIEVENPIPER	765999	EASEMENT	11-20-75		58	TRIPPLE	2007004629	FEE SIMPLE	1-19-07	AIP-20
12A	MYERS	886312	FEE SIMPLE	2-14-80	ADAP-03	59	SOTO	2007004629	FEE SIMPLE	1-19-07	AIP-20
13A	CHAPPELL	913112		2-5-81		60	CLARK	2007004629	FEE SIMPLE	1-19-07	AIP-20

LEGEND

- 00 — LAND ACQUISITION PARCEL
- AVIGATION EASEMENT
- AIRPORT LAND
- AIRPORT BOUNDARY
- UTILITY EASEMENT LINE
- PARCEL BOUNDARIES
- LAND ACQUISITION BOUNDARIES

NORTH

GRAPHIC SCALE

300 0 150 300 600 1200

(IN FEET)
1 inch = 300 ft.

						6
						5
						4
						3
						2
						1
REVISIONS					DATE	BY

SCALE 1" = 300'
DRAWN BY KAG
DESIGNED BY ADN
CHECKED BY MDF

PREPARED BY
Kimley-Horn and Associates, Inc.
© 2010

AIRPORT PROPERTY MAP

PREPARED FOR
NAMPA MUNICIPAL AIRPORT
CITY OF NAMPA, IDAHO
116 MUNICIPAL DRIVE
NAMPA, IDAHO 83687

DATE
11/30/2010

PROJECT NO.
093504000

SHEET NUMBER
9 OF 9

This document, together with the concepts and designs presented herein, as an instrument of service, is intended only for the specific purpose and client for which it was prepared. Reuse of and improper reliance on this document without written authorization and adaptation by Kimley-Horn and Associates, Inc. shall be without liability to Kimley-Horn and Associates, Inc.

Drawing name: K:\SNA_Aviation\093504000_Nampa-MP\CADD\ALP\Nampa-Property-FD.dwg Property Map Nov 23, 2010 1:49pm by: adam.novak